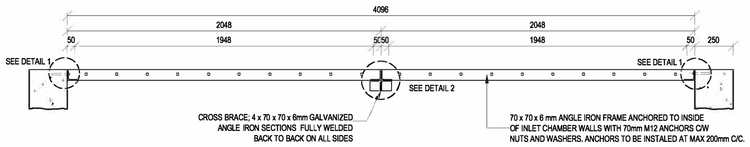

SECTION A-A
SCALE 1:20

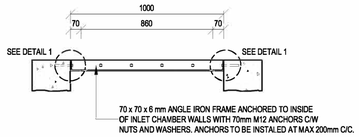

SECTION B-B
SCALE 1:20

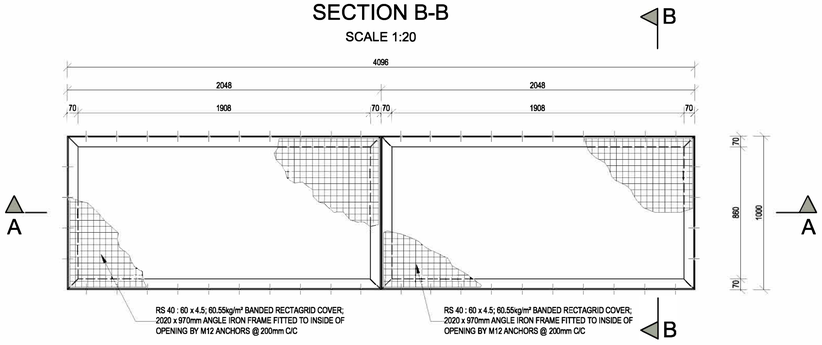

INLET CHAMBER : COVER PLATE DETAIL
SCALE 1:20

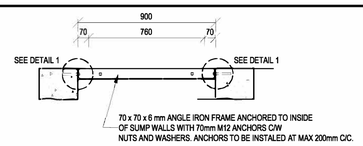

SECTION D-D
SCALE 1:20

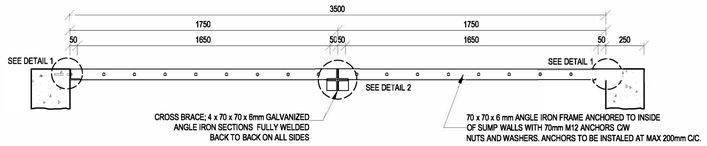

SECTION C-C
SCALE 1:20

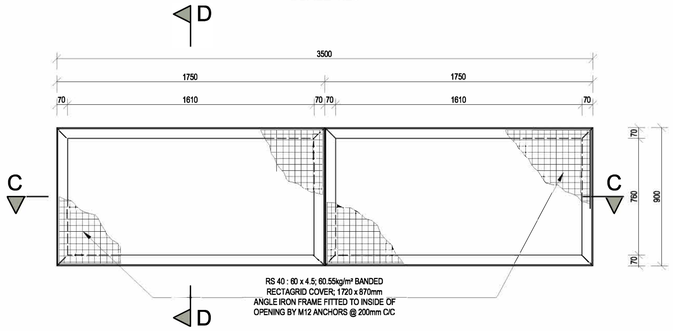

SUMP : COVER PLATE DETAIL
SCALE 1:20

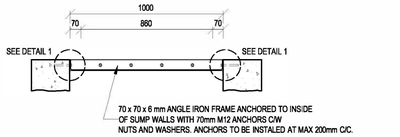

SECTION E-E
SCALE 1:20

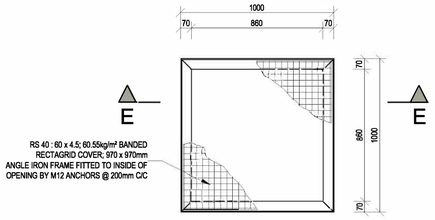

VALVE CHAMBER : COVER PLATE DETAIL
SCALE 1:20

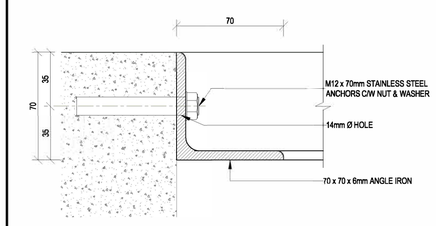

DETAIL 1 : FRAME FIXING TO WALL
SCALE 1 : 2

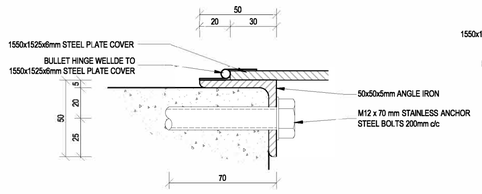

DETAIL 3
SCALE: 1:2

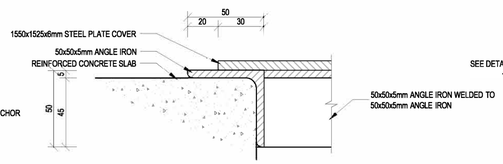

DETAIL 4
SCALE: 1:2

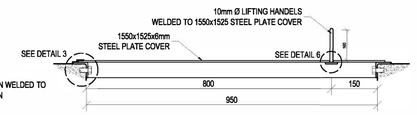

SECTION G-G
SCALE 1:5

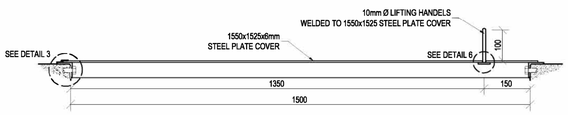

SECTION F-F
SCALE 1:5

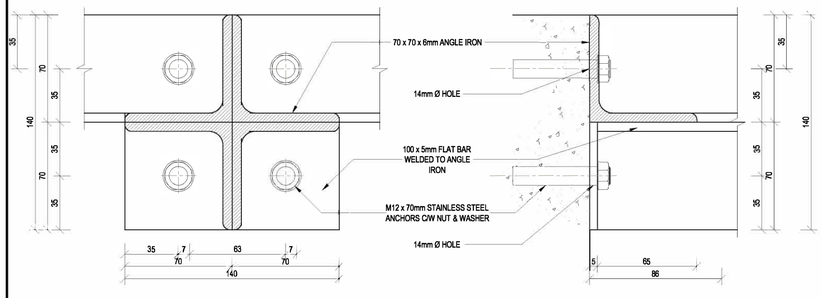

DETAIL 2 : FRAME FIXING TO WALL AT CROSS BRACE
SCALE 1 : 2

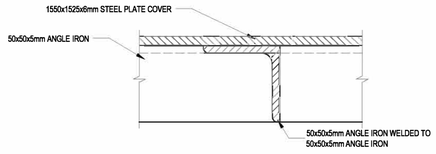

SECTION 5
SCALE: 1:2

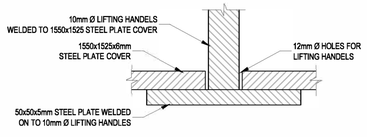

DETAIL 6
SCALE 1:1

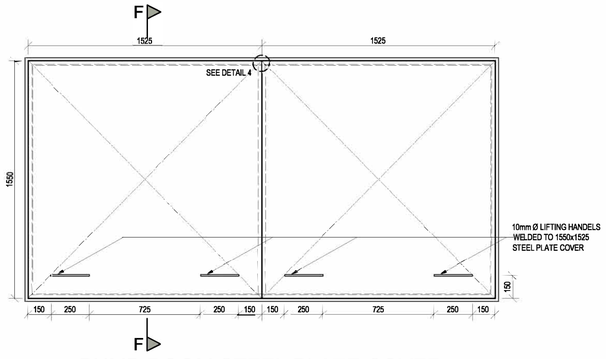

PUMP ROOM STEEL PLATE COVER DETAIL
SCALE: 1:20

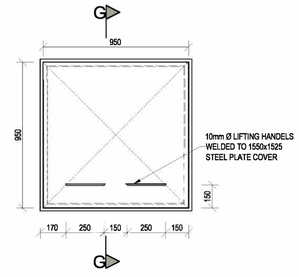

ACCESS STEEL PLATE COVER DETAIL
SCALE: 1:20

NOTE/NOTA :

NO DIMENSIONS ARE TO BE SCALED OFF ANY DRAWINGS. ALL DIMENSIONS ARE TO BE RATIFIED ON SITE PRIOR TO ANY CONSTRUCTION.

GEEN AFMETINGS MAG VAN TEKENINGE GESKAAL WORD NIE. ALLE AFMETINGS MOET OP TERREIN NAGEGAAN WORD VOOR KONSTRUKSIE.

A	BEFORE CONTRACT COMMENCES. VOOR KONTRAK IN AANVANG NEEM.
A1	AFTER CONTRACT HAS COMMENCED. NA KONTRAK IN AANVANG GENEEM HET.

COPYRIGHT IS VESTED IN MVD KALAHARI IN TERMS OF THE COPYRIGHT ACT. (ACT 98 OF 1978)
OUTEURSREG IS GEVESTIG IN MVD KALAHARI. KRAGTENS DIE WET OP OUTEURSREG. (WET 98 VAN 1978)

NO. NR.	DATE DATUM	AMENDMENTS WYSIGINGS

FOR DRAFT

CLIENT/KLIENT: NAMA KHOI MUNICIPALITY

DRAWING DESCRIPTION/TEKENING BESKRYWING: PUMP STATION: COVER PLATE DETAILS

PROJECT/PROJEK: NABABEEP: ELECTRICAL AND MECHANICAL WORKS FOR THE NEW GAATJIE SEWER PUMP STATION

DESIGN ONTWERP	E. v den Berg	DRAWN GETEKEN	H..Leemans	CHECKED NAGEGAAN	B. Bensley ECSA 201370308	CLIENT KLIENT	
						SCALE SKAAL	As Shown
						DATE DATUM	Feb 2020

DRAWING NO./TEKENING NR. 2994/1/C/B/D/002

Du Toitspanweg 186 Du Toitspan Road
Posbus / P.O. Box 580, Kimberley 8300
Tel: (053) 831 1888/90
E-Mail: admin@mvdkalahari.co.za
www.mvdkalahari.co.za
CESA Consulting Engineers South Africa
Level 2 B-BBEE Contributor | ISO 9001:2008 Certified Company
MVD Kalahari
Raadgewende Ingenieurs en Stadsbeplanning.
Consulting Engineers and Town Planning.